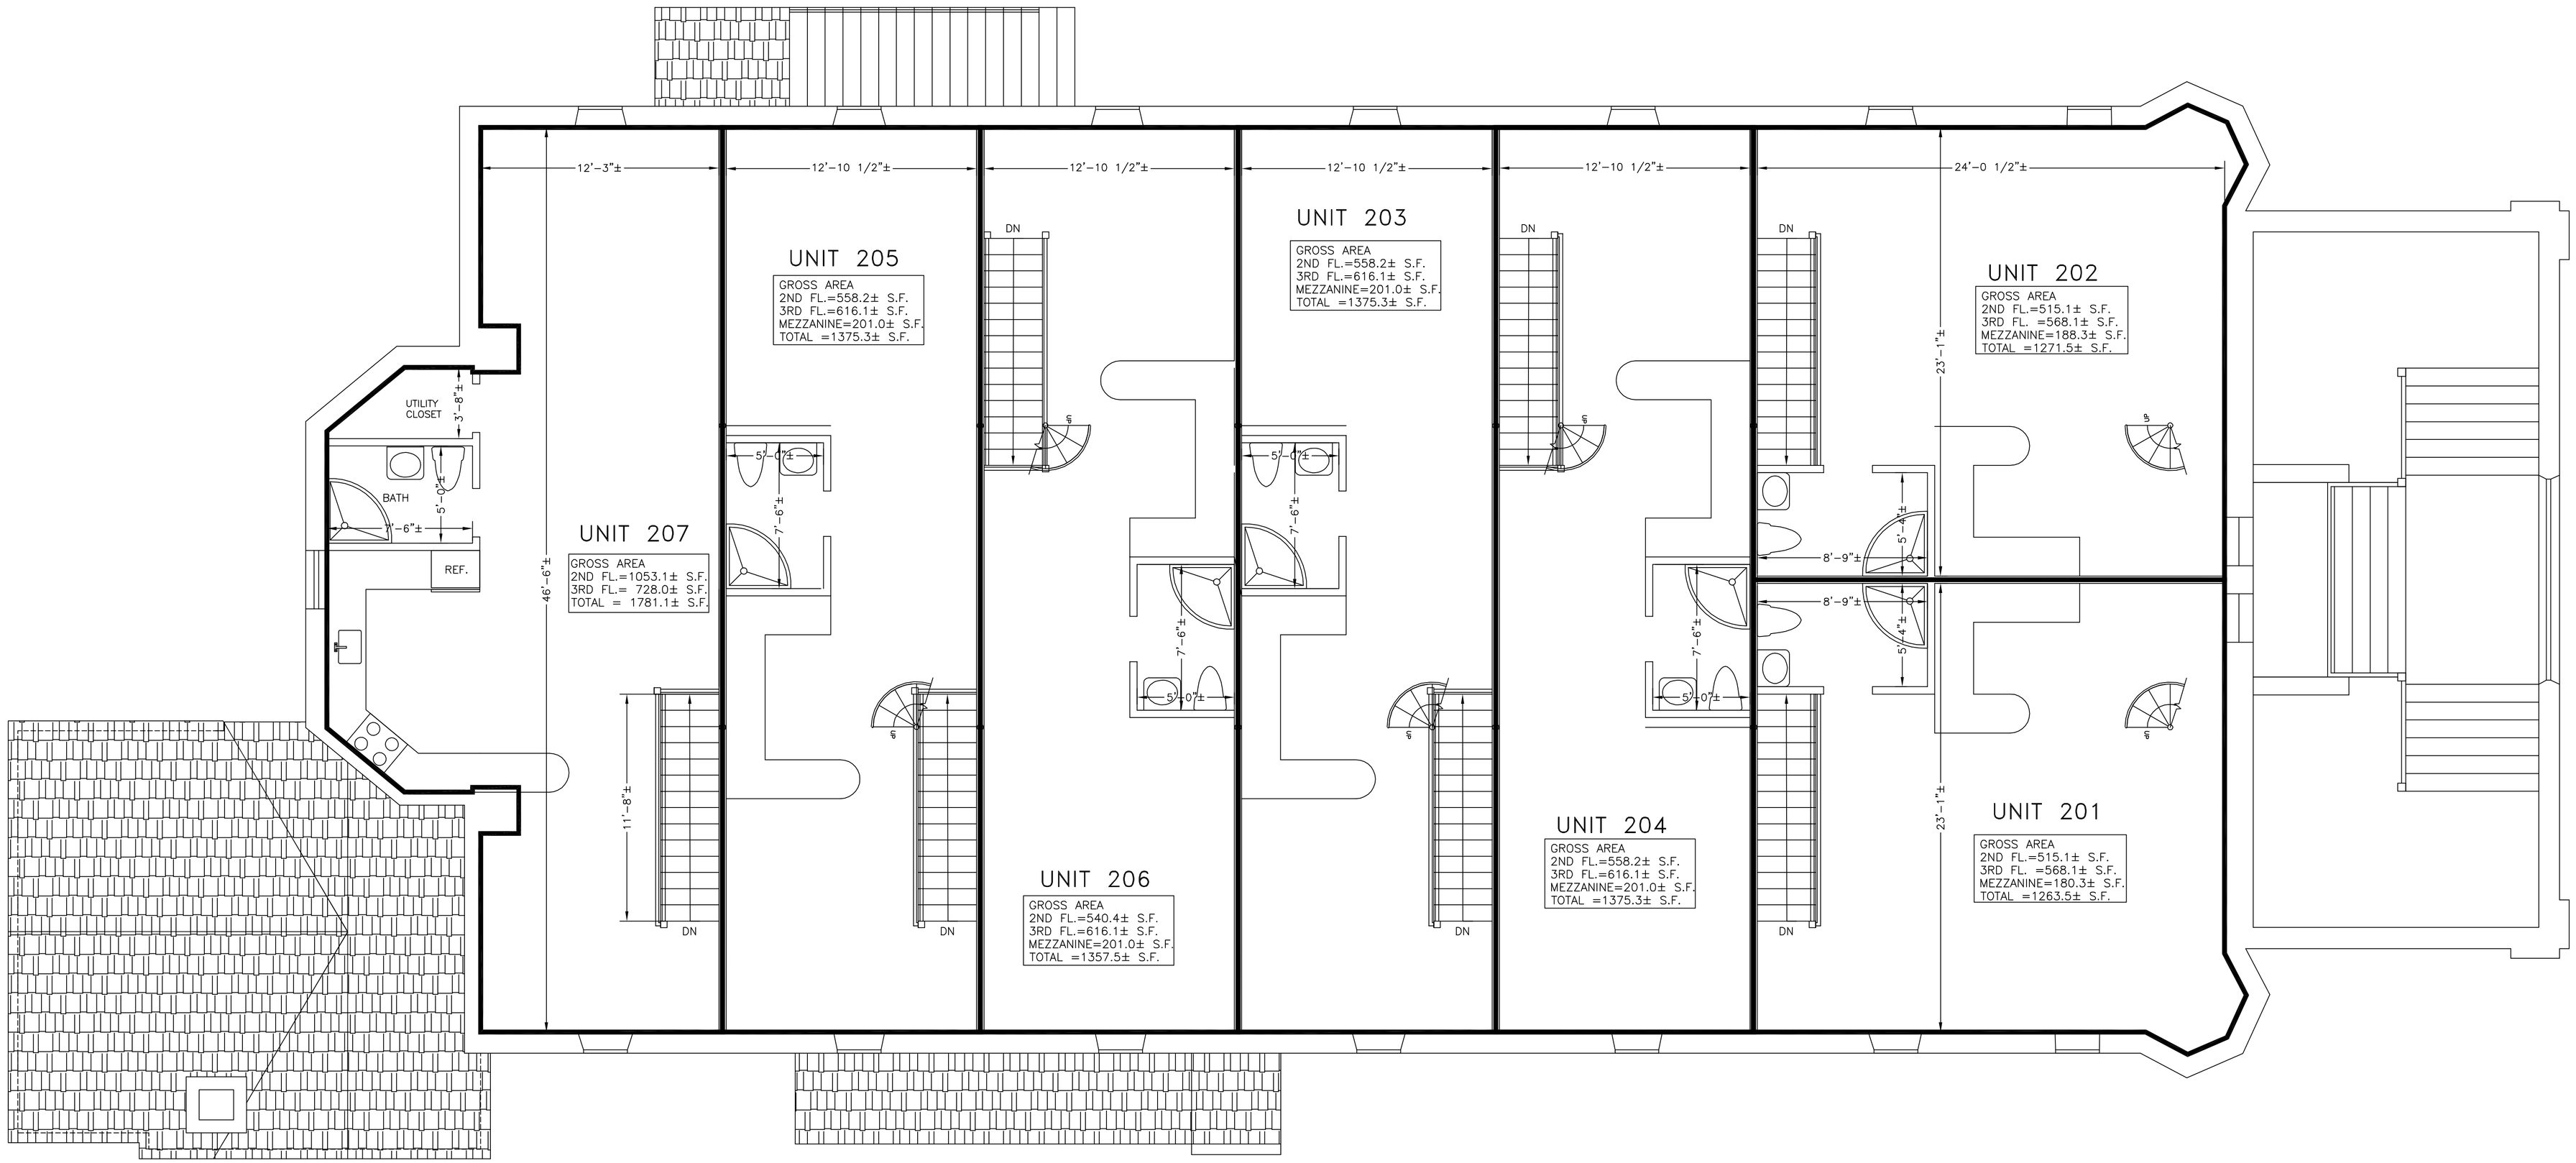

PROPOSED THIRD FLOOR PLAN