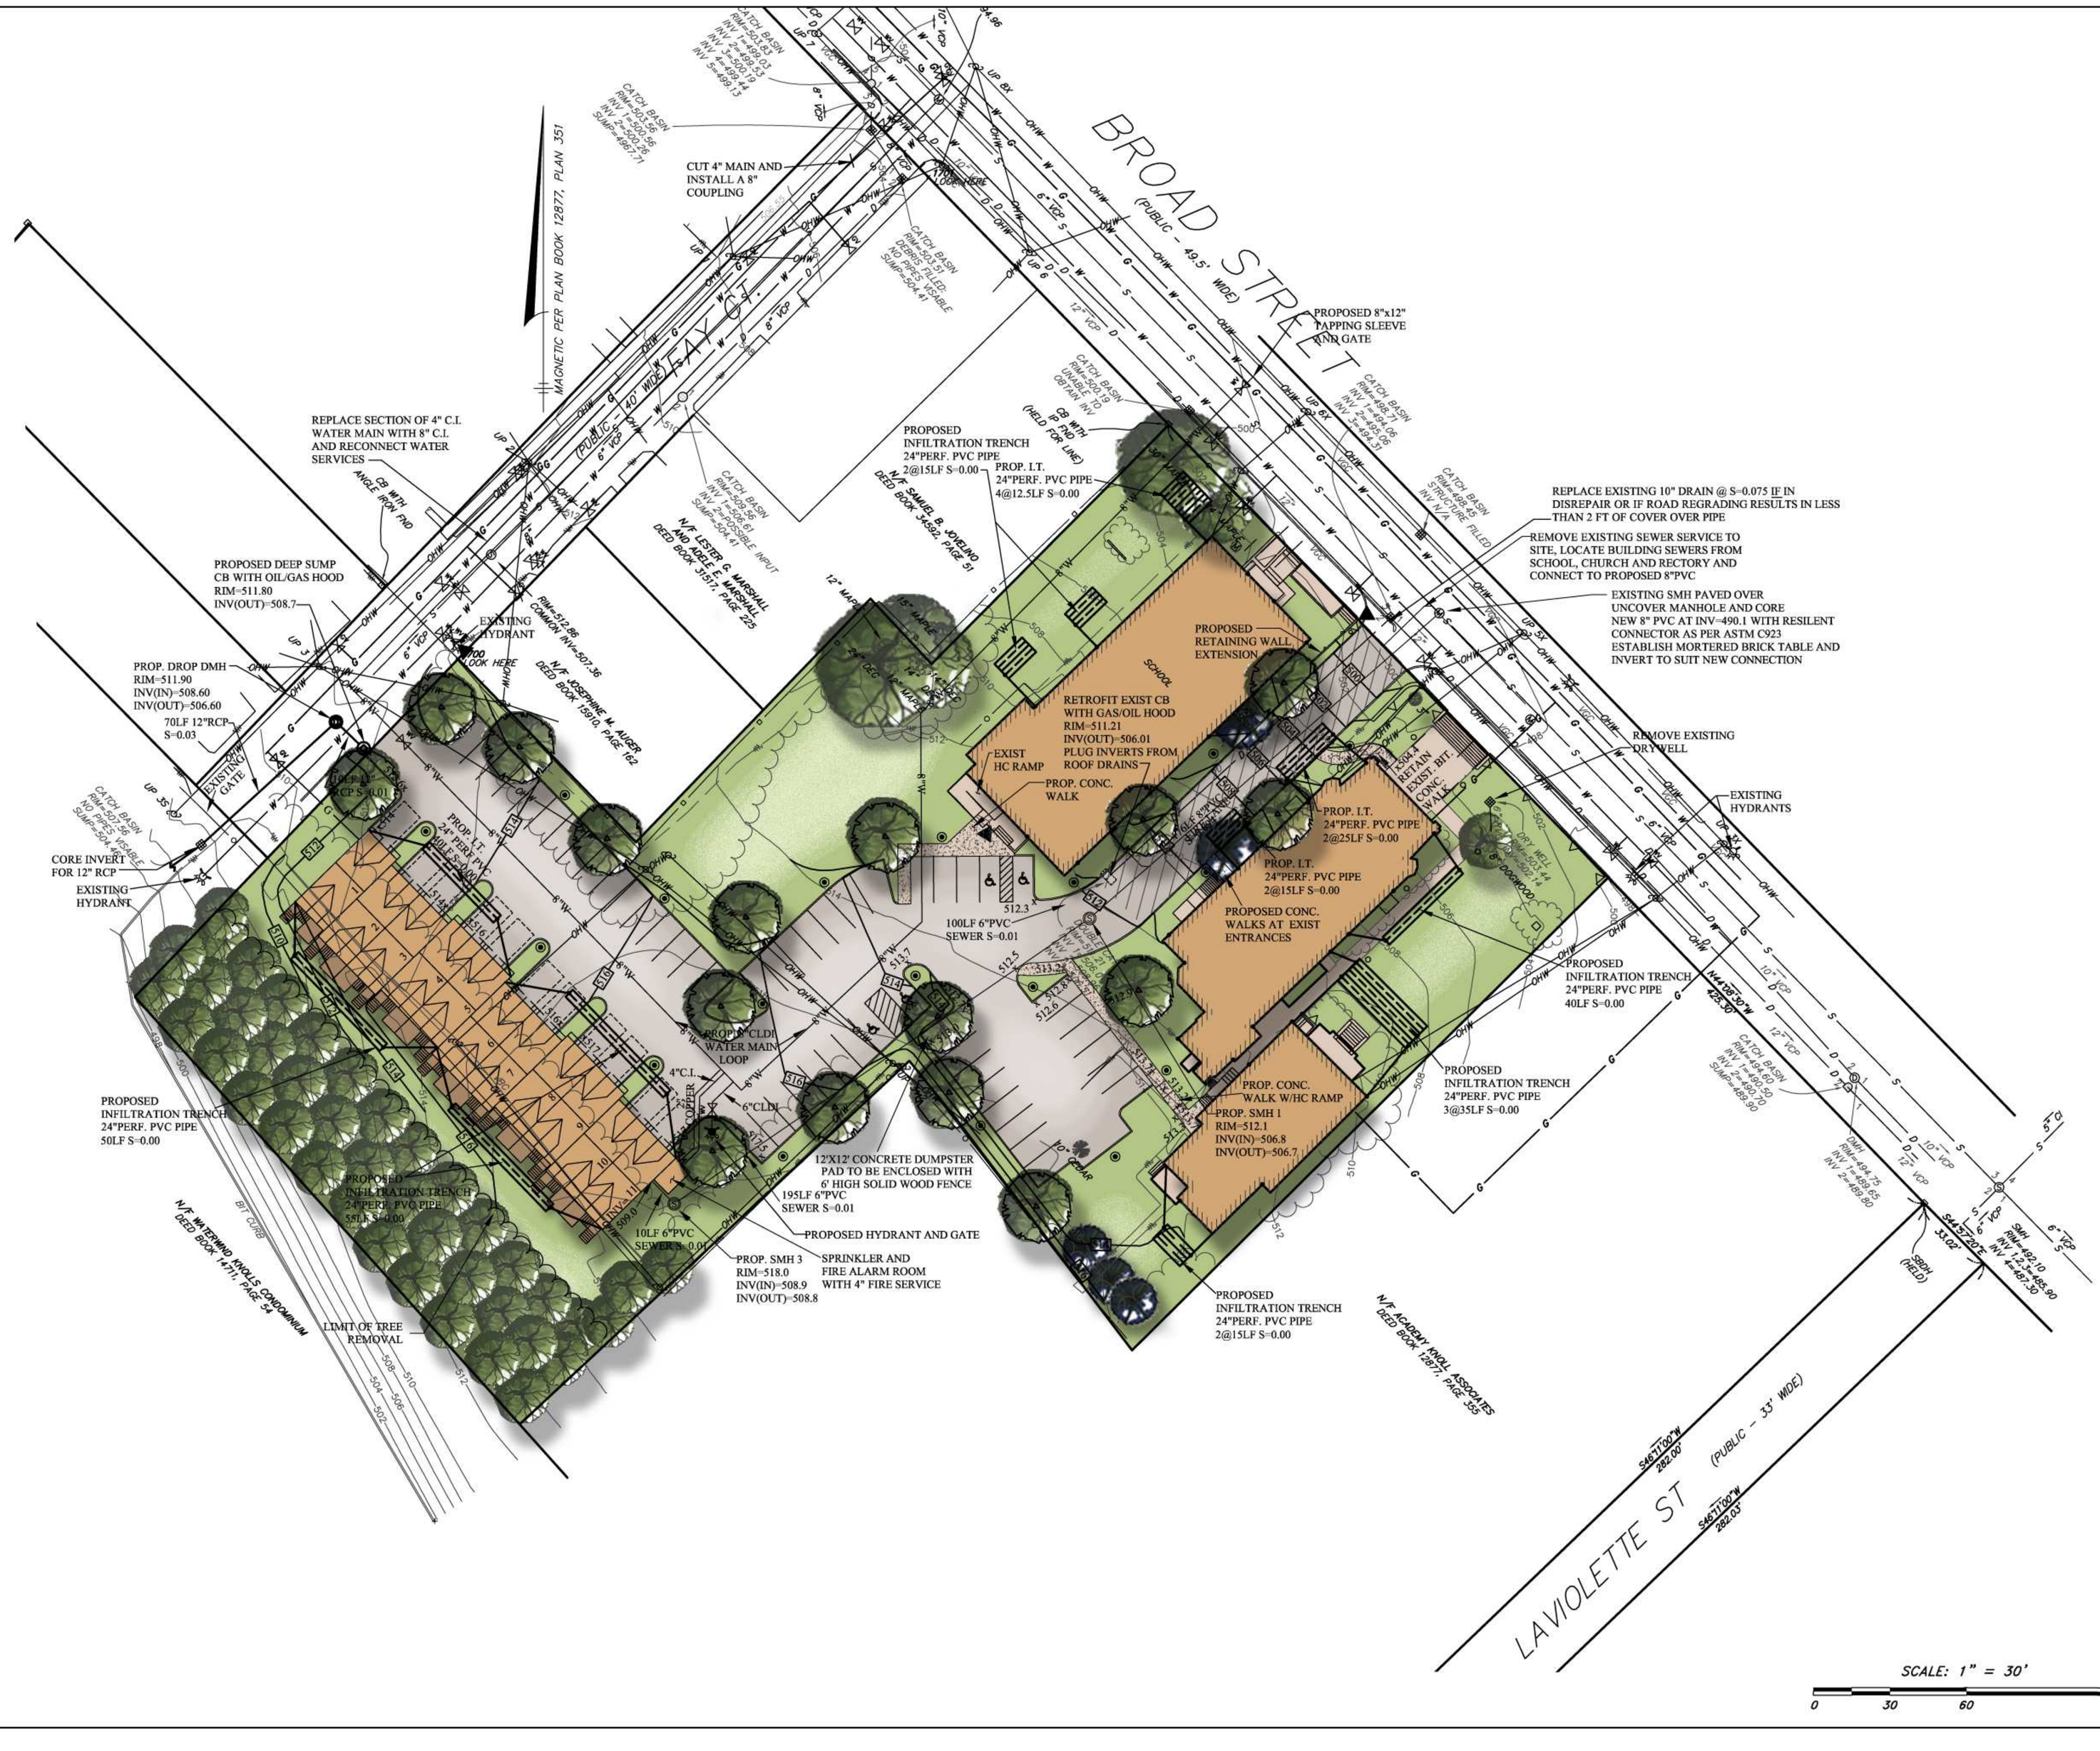

Prepared for:

St. Mary's of French Hill Redevelopment, LLC

69 Lowell Avenue
Newton, Massachusetts 02460

Site Plan

for

A 36 Unit Condominium Development

St. Mary's of French Hill
Redevelopment, LLC
26 Broad Street
Marlborough, Massachusetts

HANCOCK ASSOCIATES

Civil Engineers

Land Surveyors

Landscape Architects

Environmental Consultants

28 LORD ROAD, SUITE 280
MARLBOROUGH, MA 01752
VOICE (508) 460-1111, FAX (508) 460-1121
WWW.HANCOCKASSOCIATES.COM

NO.	BY	APP	DATE	ISSUE DESCRIPTION
1	KLB	JDP	10-27-06	REVISE # OF UNITS

DATE:	3/21/06
SCALE:	1" = 30'
DRAWN BY:	EF
CHECK BY:	JDP

GRADING AND UTILITIES PLAN

PLOT DATE: Oct 31, 2006 11:19 am
PATH: L:\12564\dwg\

DWG: 12564-eng-3.dwg	3
LAYOUT: GDU	
SHEET: 3 OF 6	
PROJECT NO.:	12564